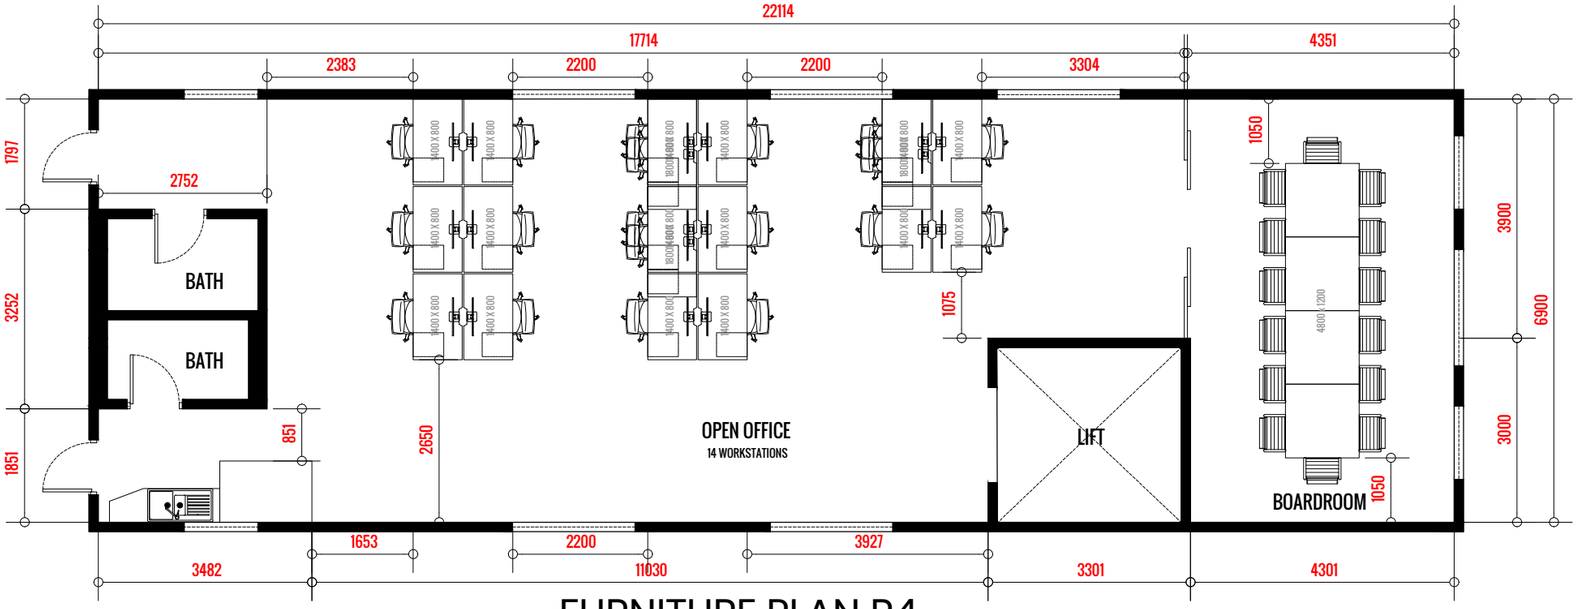

FURNITURE PLAN R4

LEVEL 10

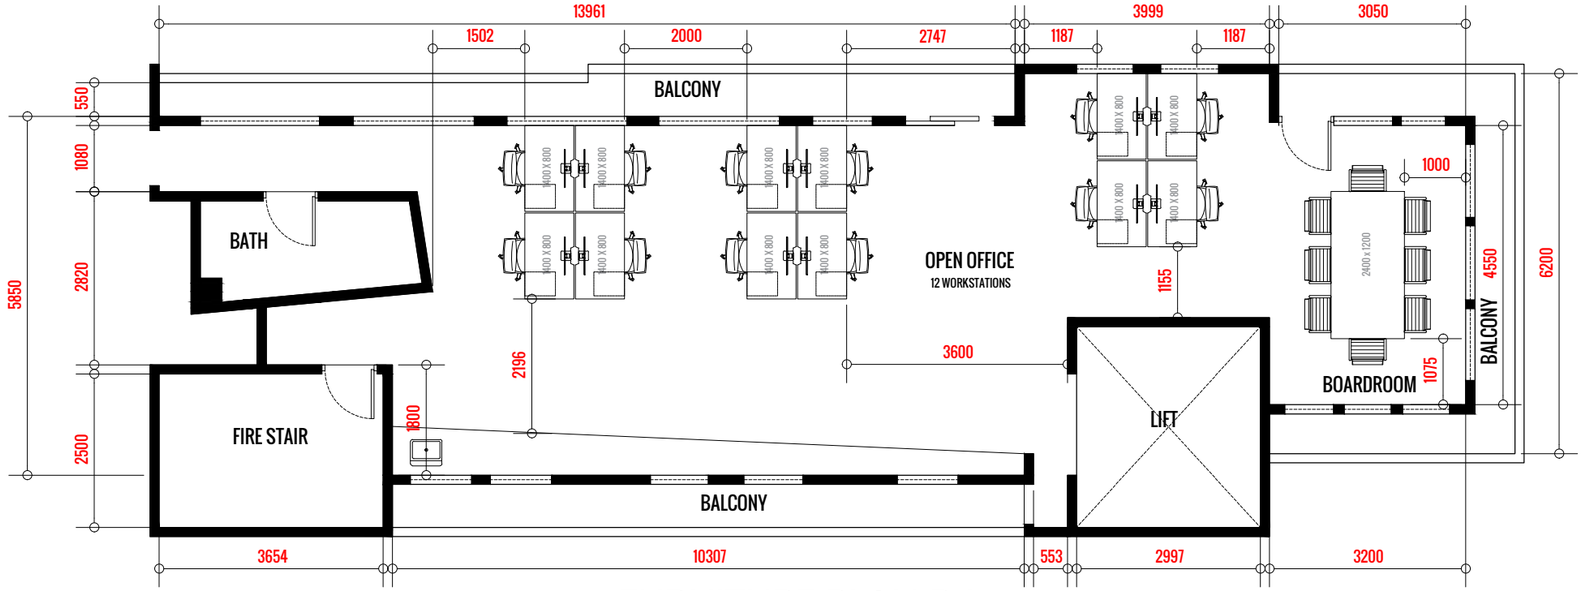

FURNITURE PLAN R4

LEVEL 11

VERIFY ALL DIMENSIONS ON SITE | ALL DIMENSIONS ARE EXPRESSED IN MILLIMETERS (MM)

DISCLAIMER: FOR REFERENCE ONLY, NOT TO BE USED FOR CONSTRUCTION PURPOSES

jason.l

P: 02 9700 9511
E: sales@jasonl.com.au
W: www.jasonl.com.au
A: **Sydney City:**
Shop 3, 29-31 O'riodan Street, Alexandria NSW 2015
Western Sydney:
2A/149 McCredie Rd, Smithfield NSW 2164, Australia
Melbourne:
329-331 Ferrars St., South Melbourne VIC 3205
Brisbane:
728 Ann Street, Fortitude Valley, QLD 4006
South Australia:
176laide SA 5000
Western Australia:
11 King Edward Road, Osborne Park, WA 5017

General notes:
This Drawing is subject to copyright and may not be used or reproduced without permission from JasonL.

PROPOSED GEORGES CAMERAS OFFICE FITOUT

AREA:	AS SHOWN

FURNITURE LAYOUT

DRAWN BY:	EVAL BENTO
APPROVED BY:	LAUREN DOCKING
DATE:	14/05/2024
SCALE:	A3 @ 1:100
SHEET NO.:	1 OF 1
REVISION DATE:	15/05/2024
REVISION NO.:	04

GEORGES SINCE 1981

NAME:	GEORGES CAMERAS
PROJECT ADDRESS:	SITE ADDRESS
DATE:	CLIENT'S APPROVAL